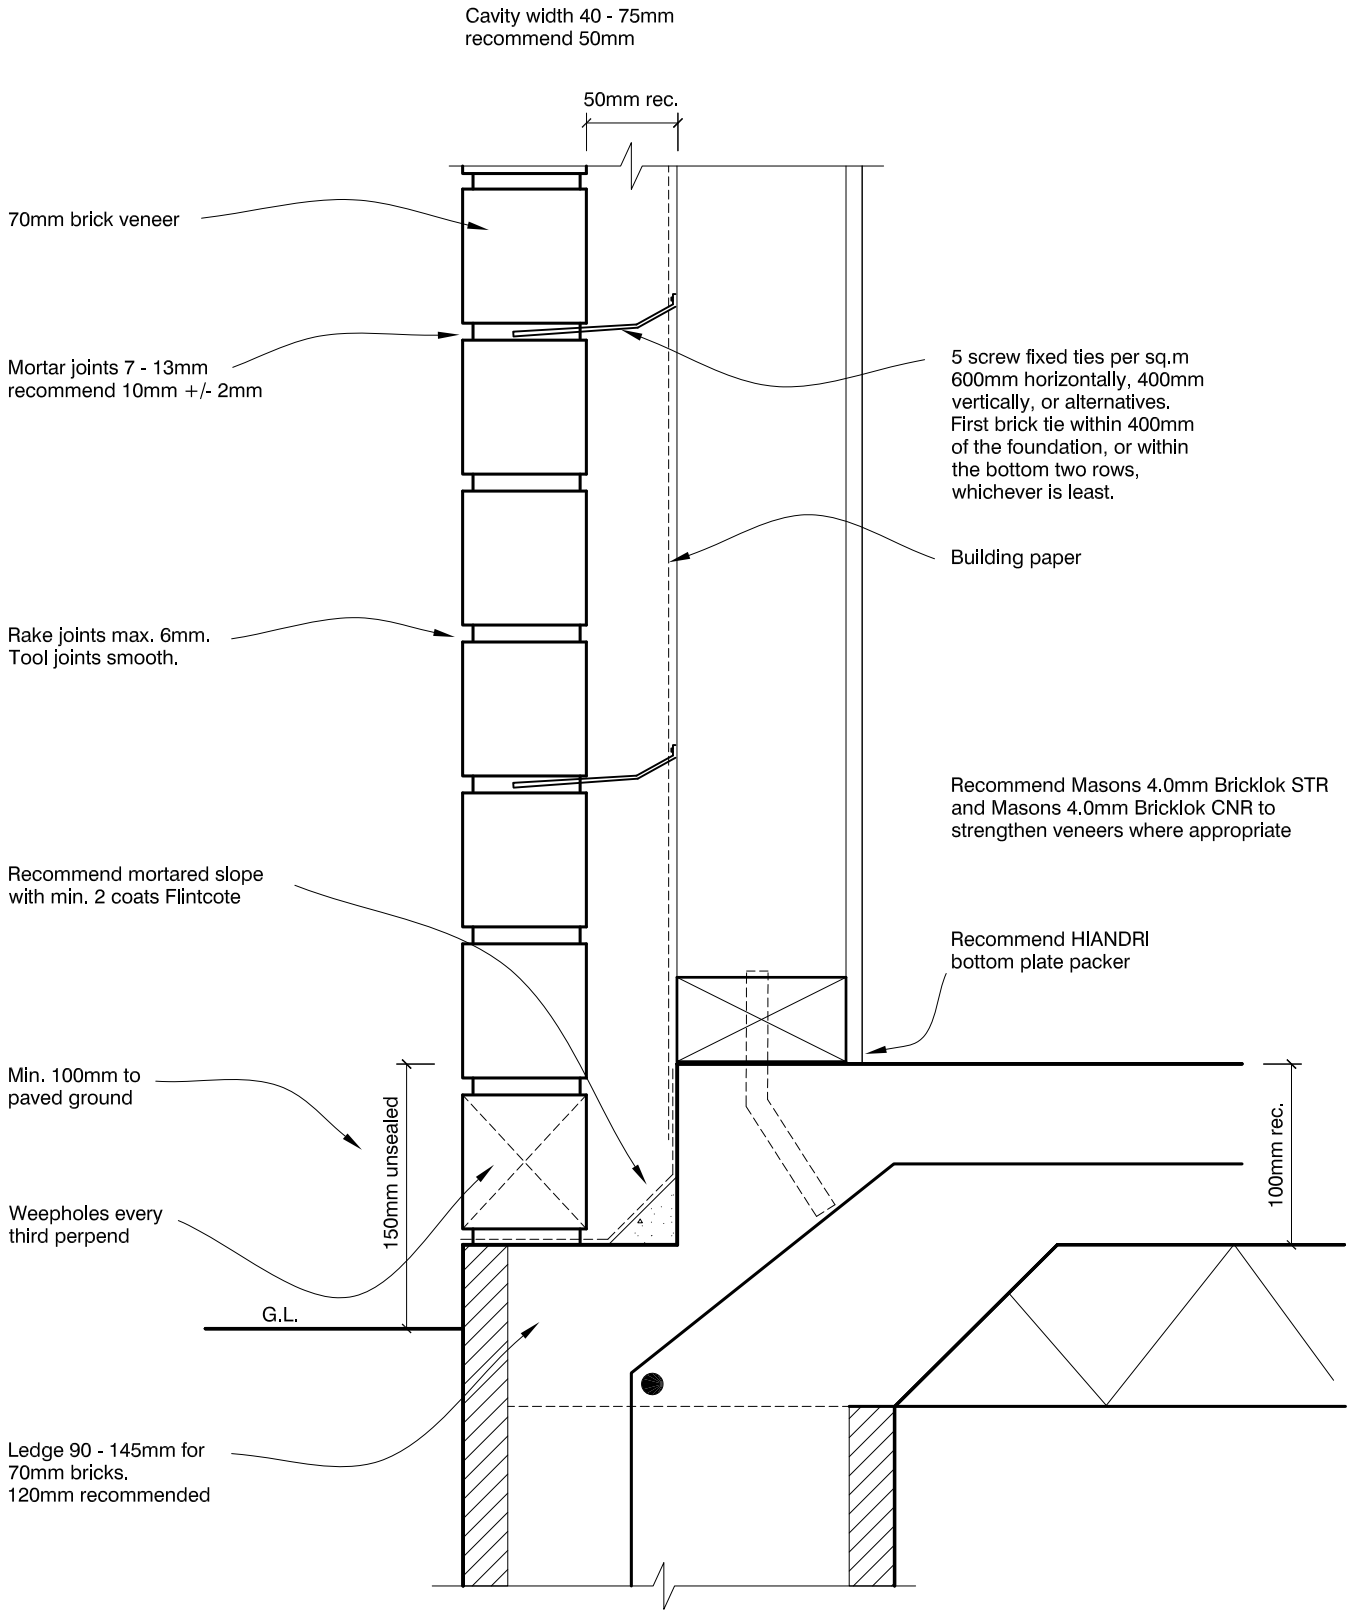FIG. 1 STANDARD BRICK VENEER