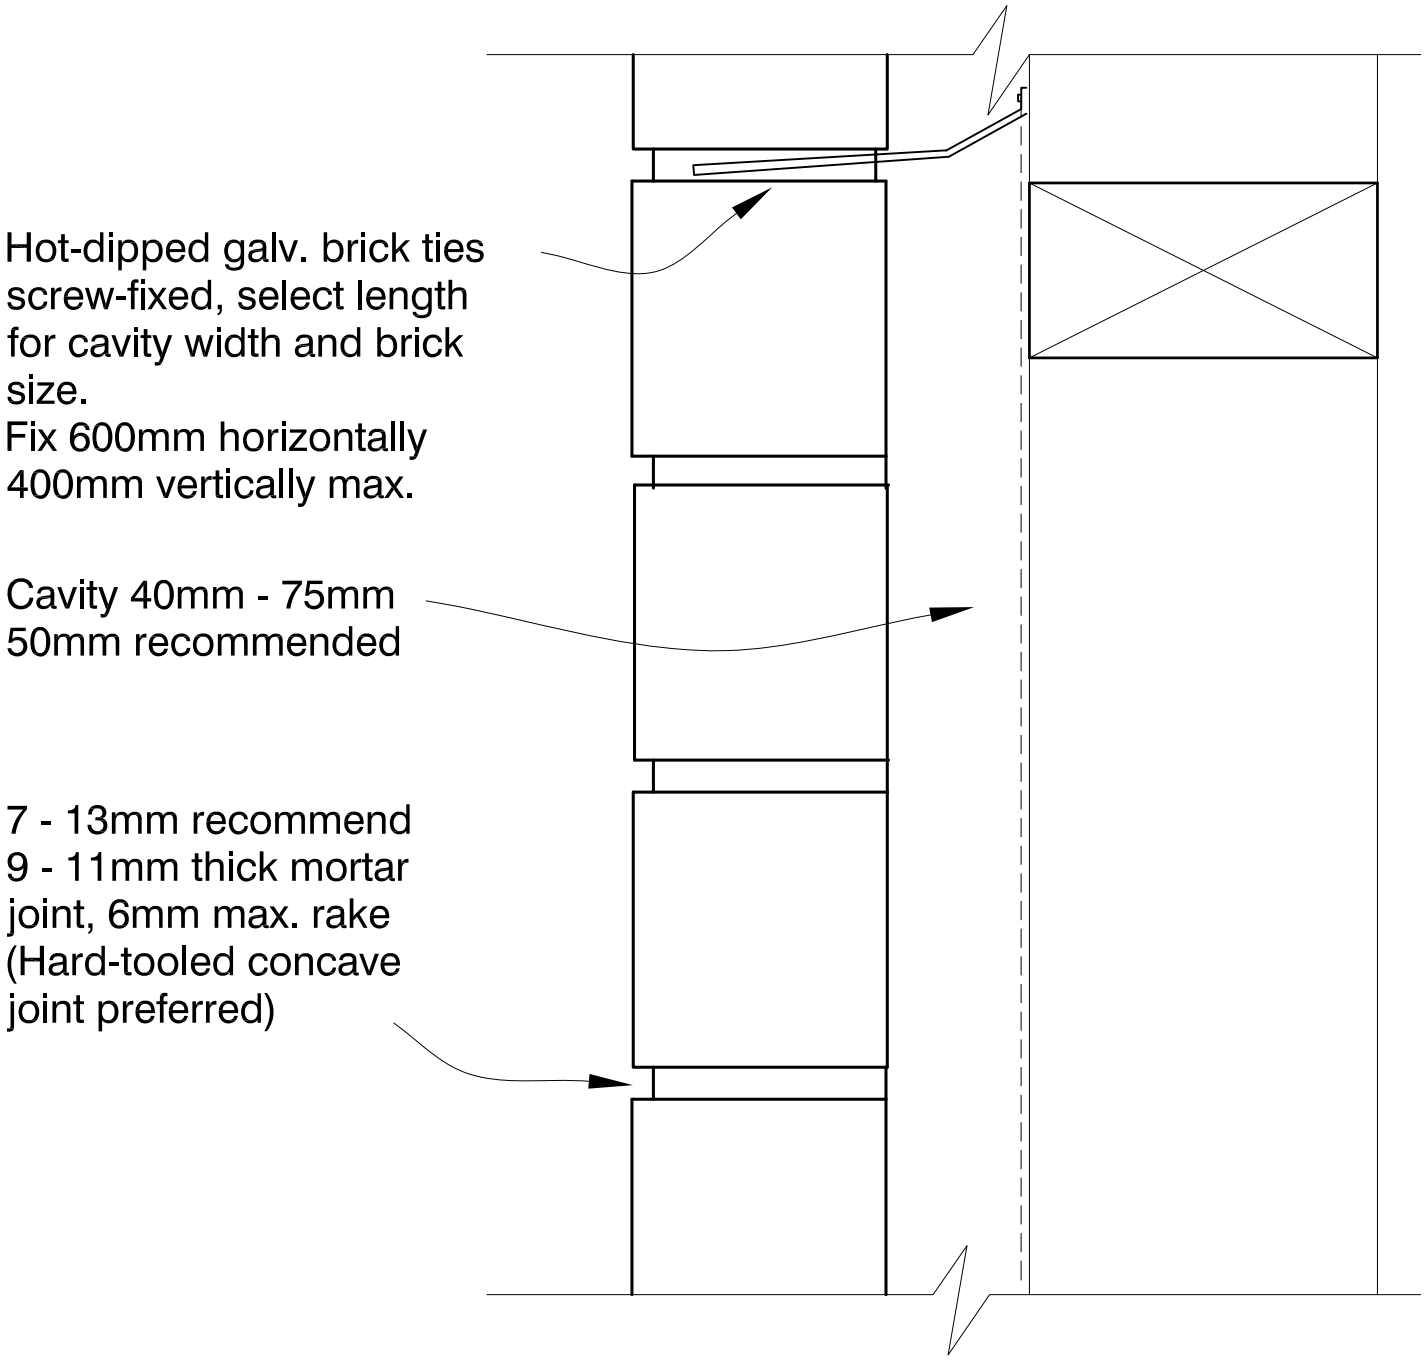# FIG. 12 TYPICAL WALL SECTION