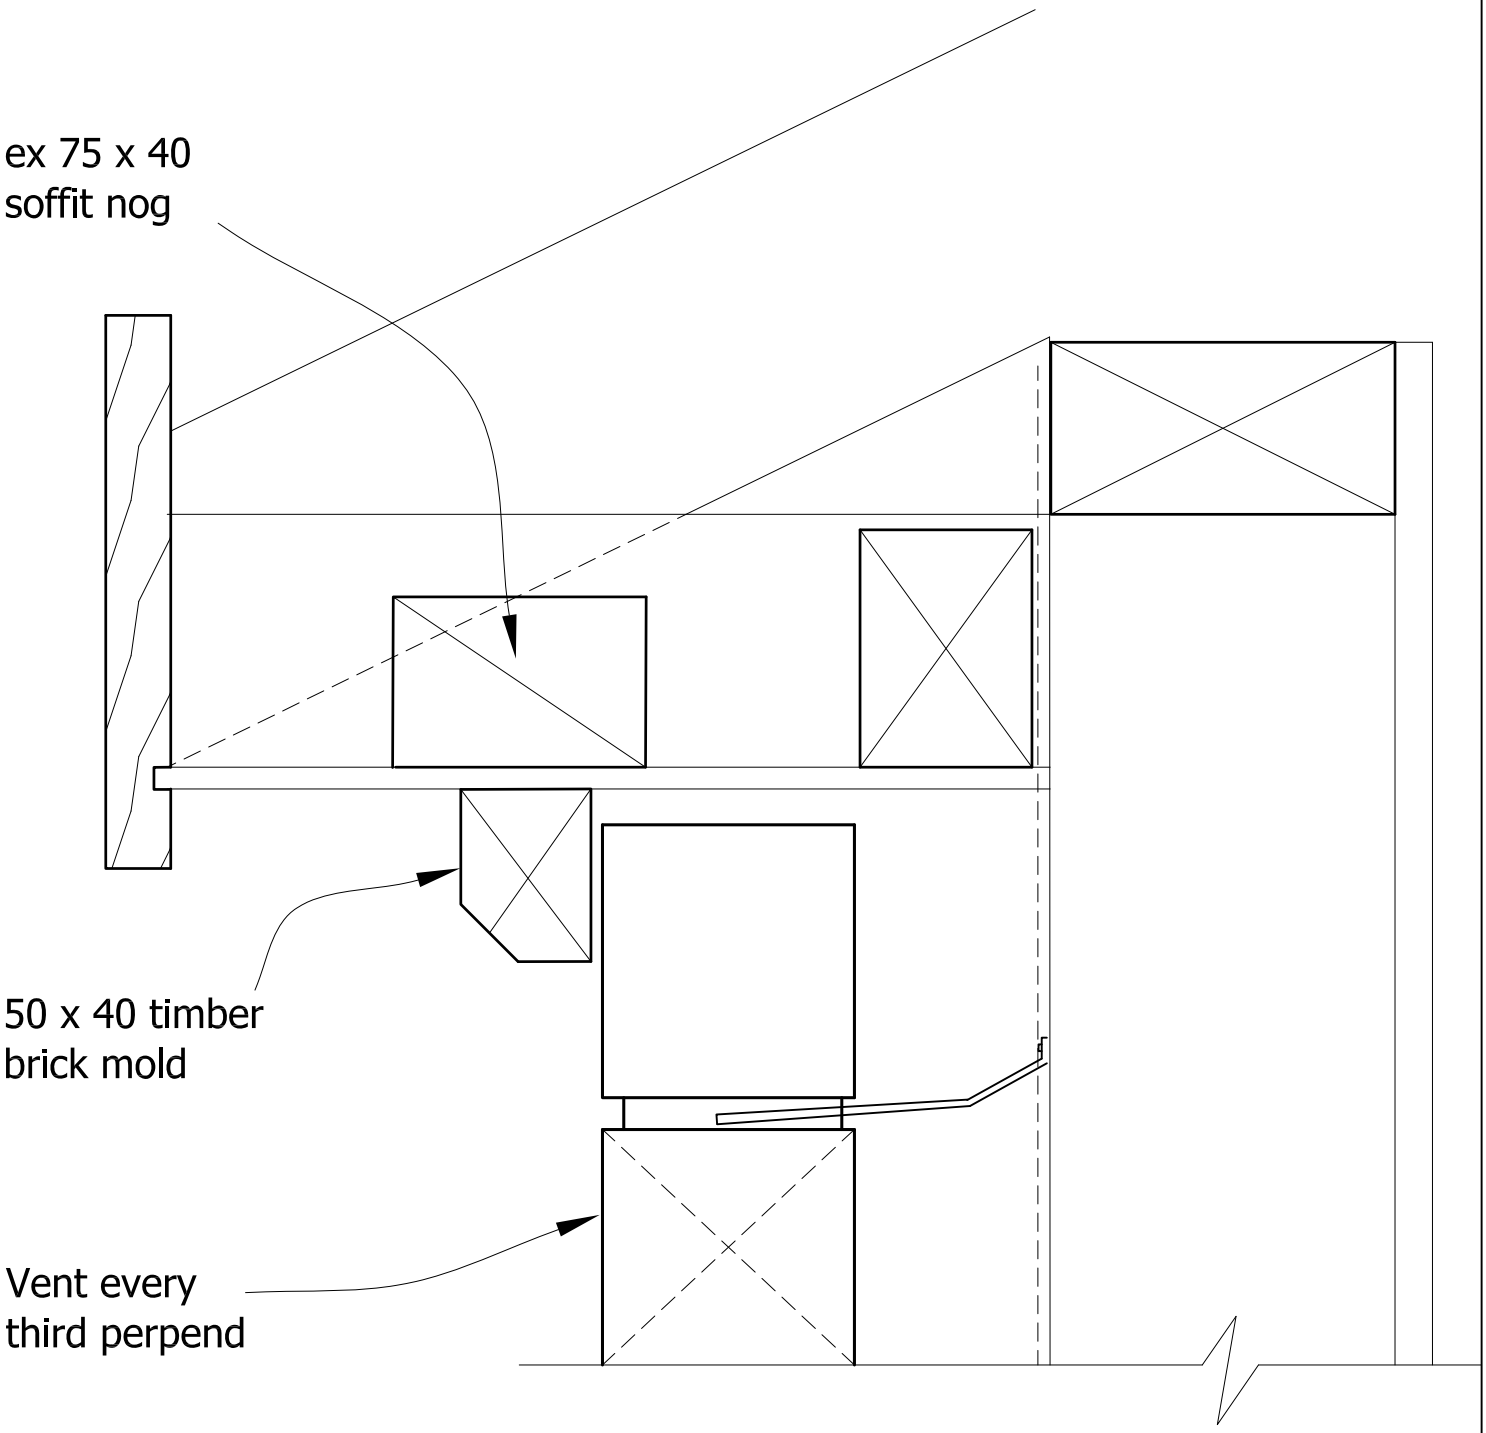FIG. 5 FLAT SOFFIT WITH BRICK MOLD